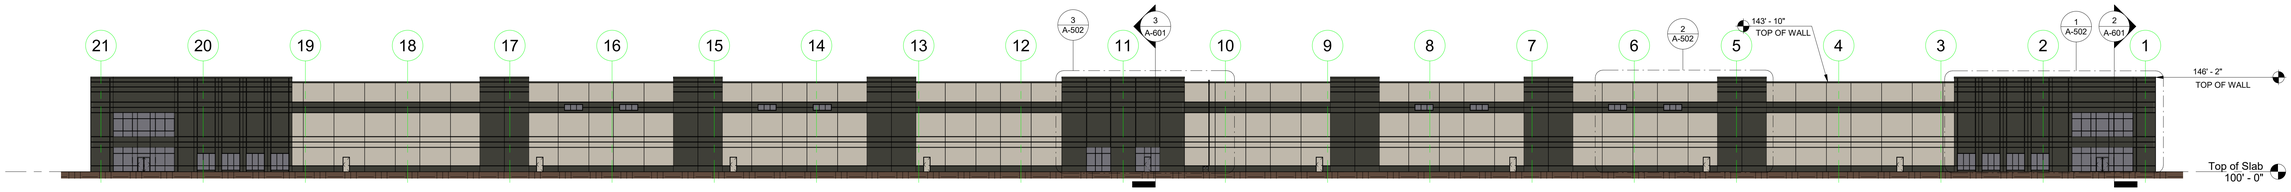

1 North Elevation
1" = 30'-0"

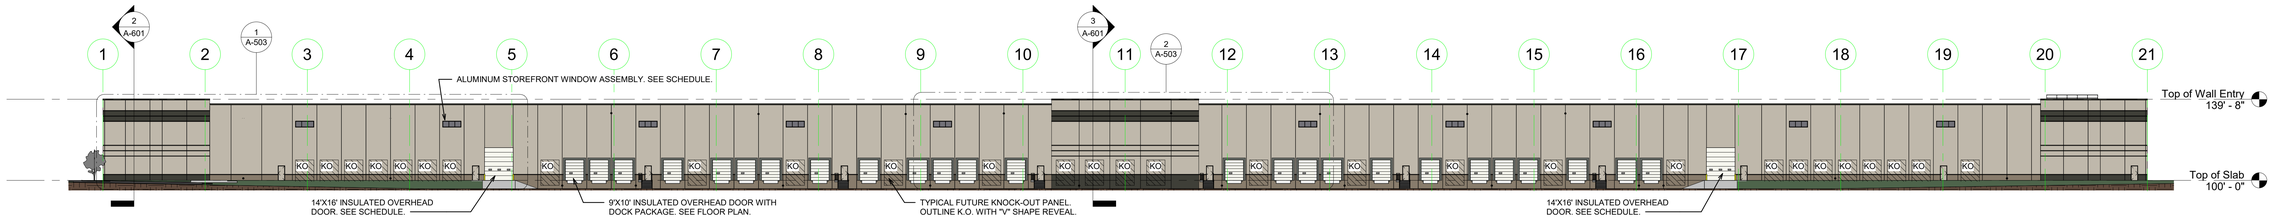

2 South Elevation
1" = 30'-0"

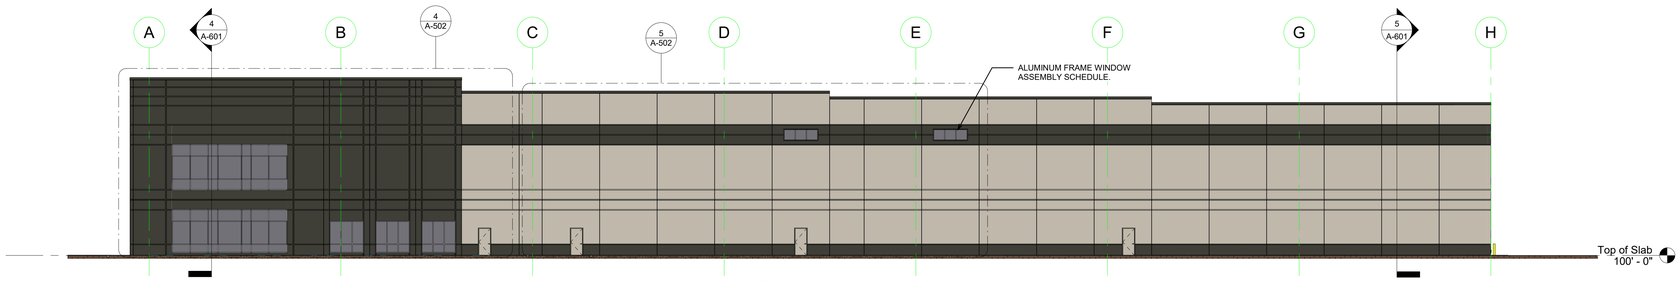

3 West Elevation
1/16" = 1'-0"

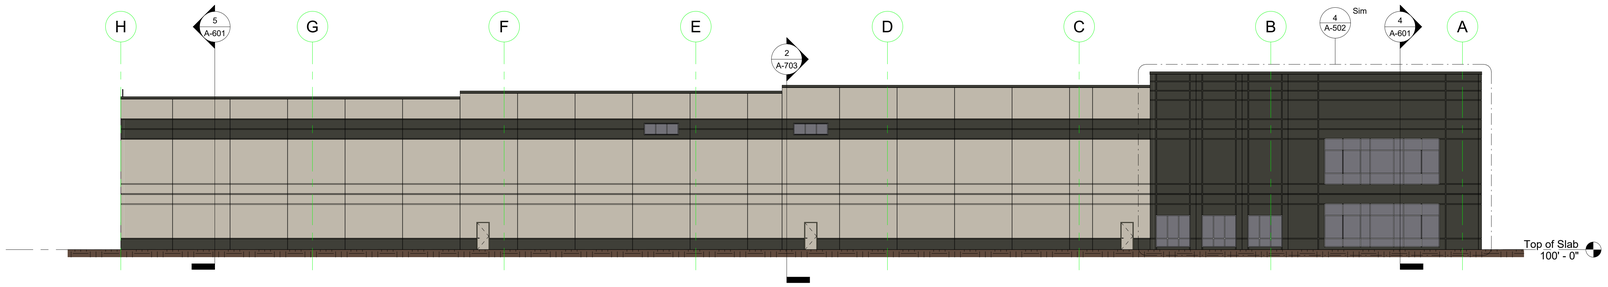

4 East Elevation
1/16" = 1'-0"

© COPYRIGHT by KovertHawkins
ALL RIGHTS RESERVED

630 Walnut Street
Jeffersonville, IN 47130
812-282-9554
812-282-9171 fax
www.kovertHawkins.com

ENERGY STAR PARTNER

KovertHawkins architects

Drawn By: TPS
Checked By: JAH
Project: 2016DZ.02
Date: 10/23/16

Revisions

Certified By:

SUMMIT CONSTRUCTION

Fern Valley Commerce Center

Speculative Warehouse
4500 Fern Valley Road
Louisville, Ky. 40219

N 38°3' W 85°3'.

Sheet

A-501

Building Elevation