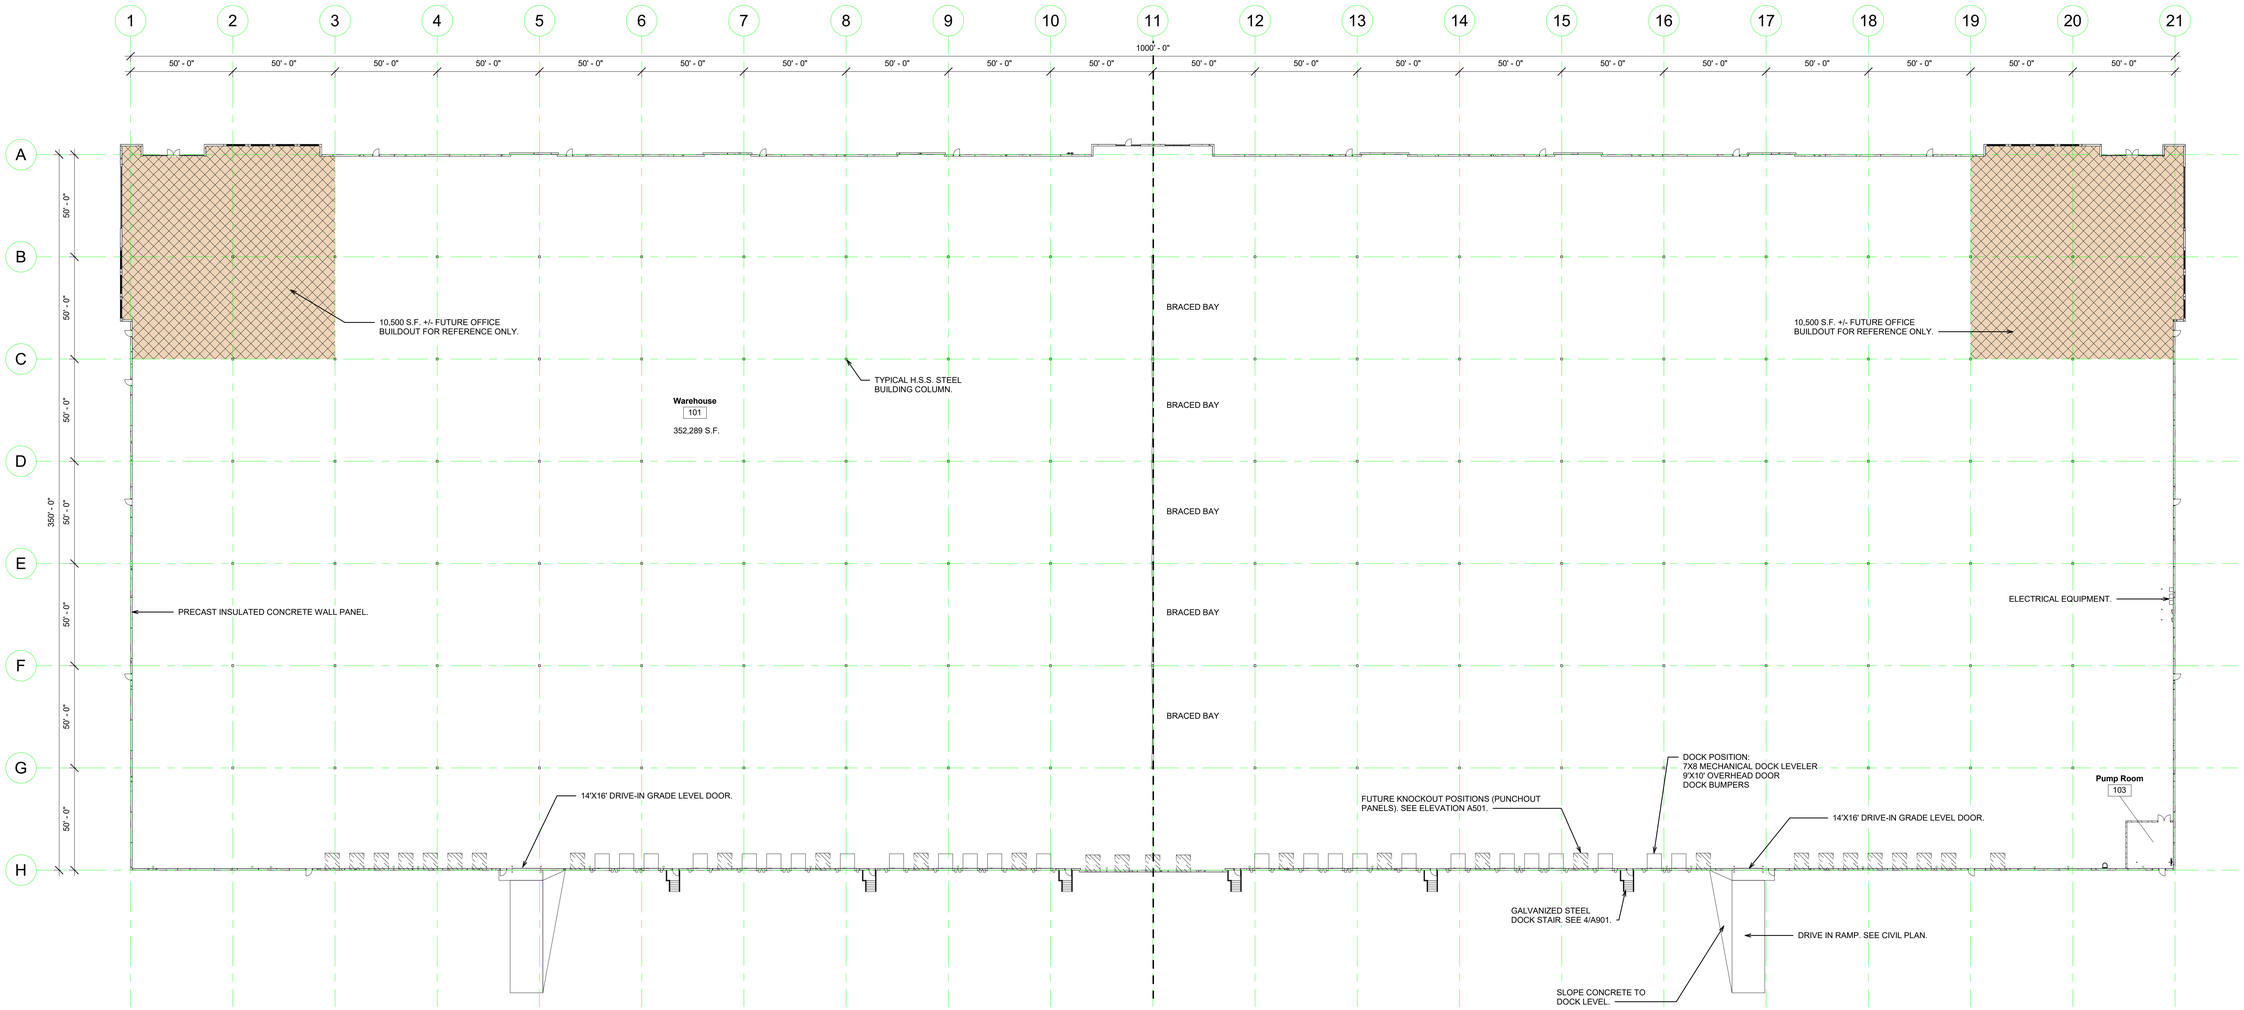

1 Overall Floor Plan
1" = 30'-0"

© COPYRIGHT by KovertHawkins
ALL RIGHTS RESERVED

630 Walnut Street
Jeffersonville, IN 47130
812-282-9554
812-282-9171 fax
www.kovertHawkins.com

ENERGY STAR PARTNER

KovertHawkins architects

Drawn By: Designer
Checked By: Approver
Project: 2016DZ.02
Date: 08/07/18

Revisions

Certified By:

SUMMIT CONSTRUCTION

Fern Valley Commerce Center

Speculative Warehouse
4500 Fern Valley Road
Louisville, Ky. 40219

N 38°3' W 85° 3'.

Sheet

A100

Unnamed